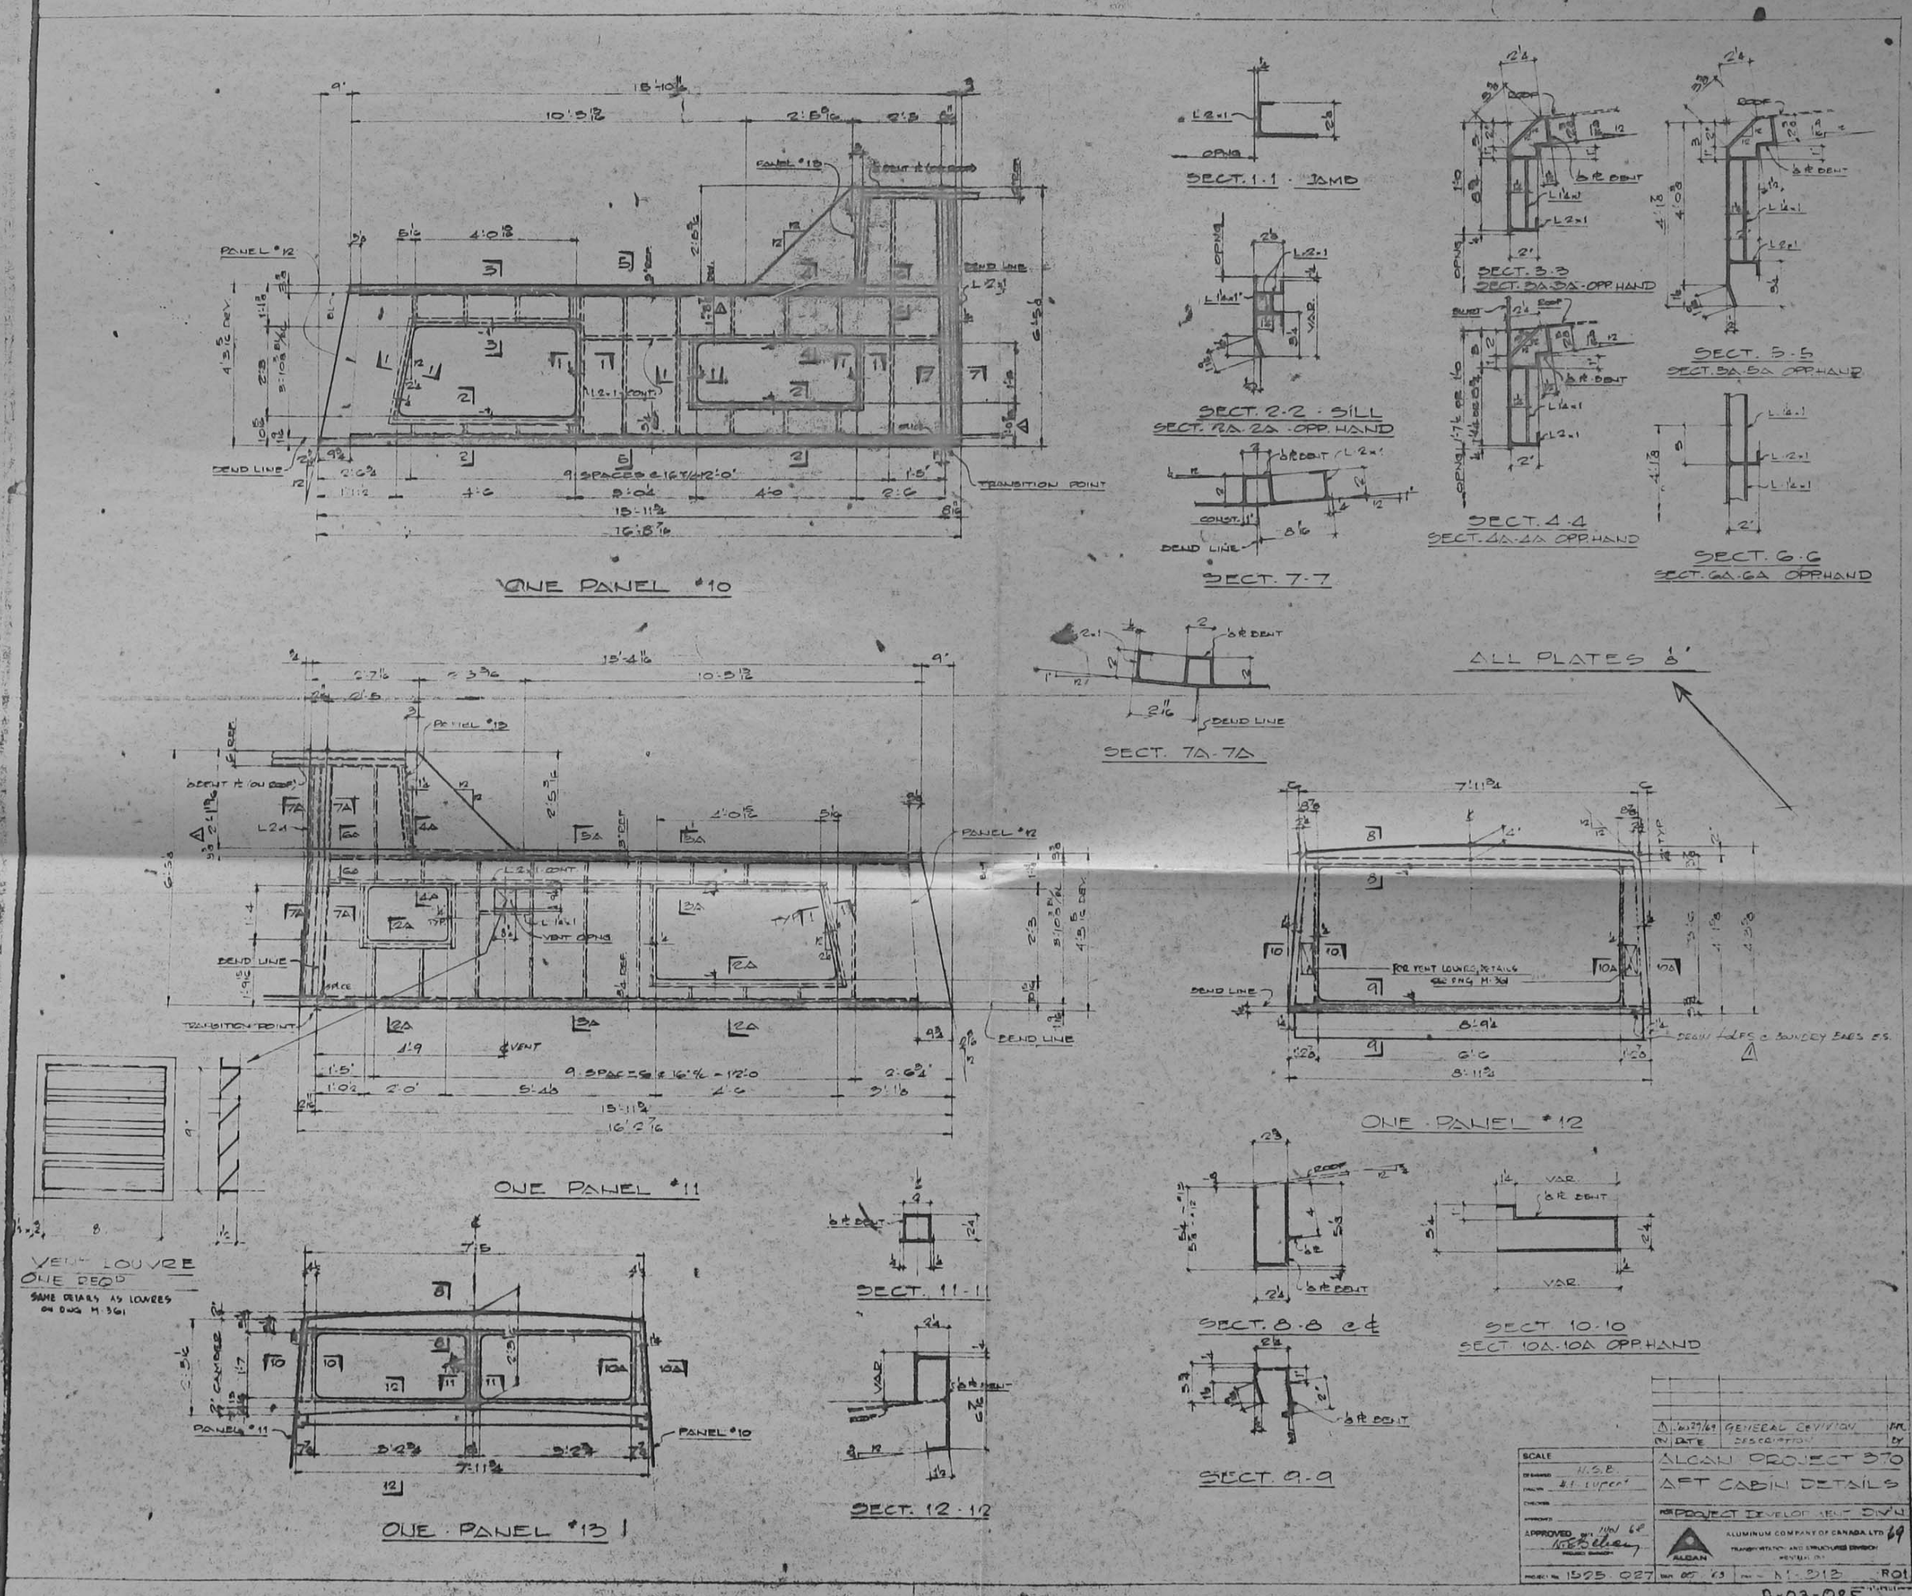
ONE PANEL #10
SECT. 1-1 · JAMB
SECT. 2-2 · SILL
SECT. 2A-2A · OPP. HAND
SECT. 3-3
SECT. 3A-3A · OPP. HAND
SECT. 4-4
SECT. 4A-4A OPP. HAND
SECT. 5-5
SECT. 5A-5A OPP. HAND
SECT. 6-6
SECT. 6A-6A OPP. HAND
SECT. 7-7
SECT. 7A-7A
ALL PLATES 1/8"
ONE PANEL #11
ONE PANEL #12
VENT LOUVRE
ONE REQD
SAME DETAILS AS LOUVRES ON DWG M-361
ONE PANEL #13
SECT. 11-11
SECT. 12-12
SECT. 8-8 ℄
SECT. 9-9
SECT. 10-10
SECT. 10A-10A OPP. HAND
GENERAL REVISION
ALCAN PROJECT 370
AFT CABIN DETAILS
PROJECT DEVELOPMENT DIV'N
ALUMINUM COMPANY OF CANADA LTD
TRANSPORTATION AND STRUCTURES DIVISION
MONTREAL, QUE.
SCALE
H.S.B.
APPROVED
1525 027
M-313
R01
A-03-085