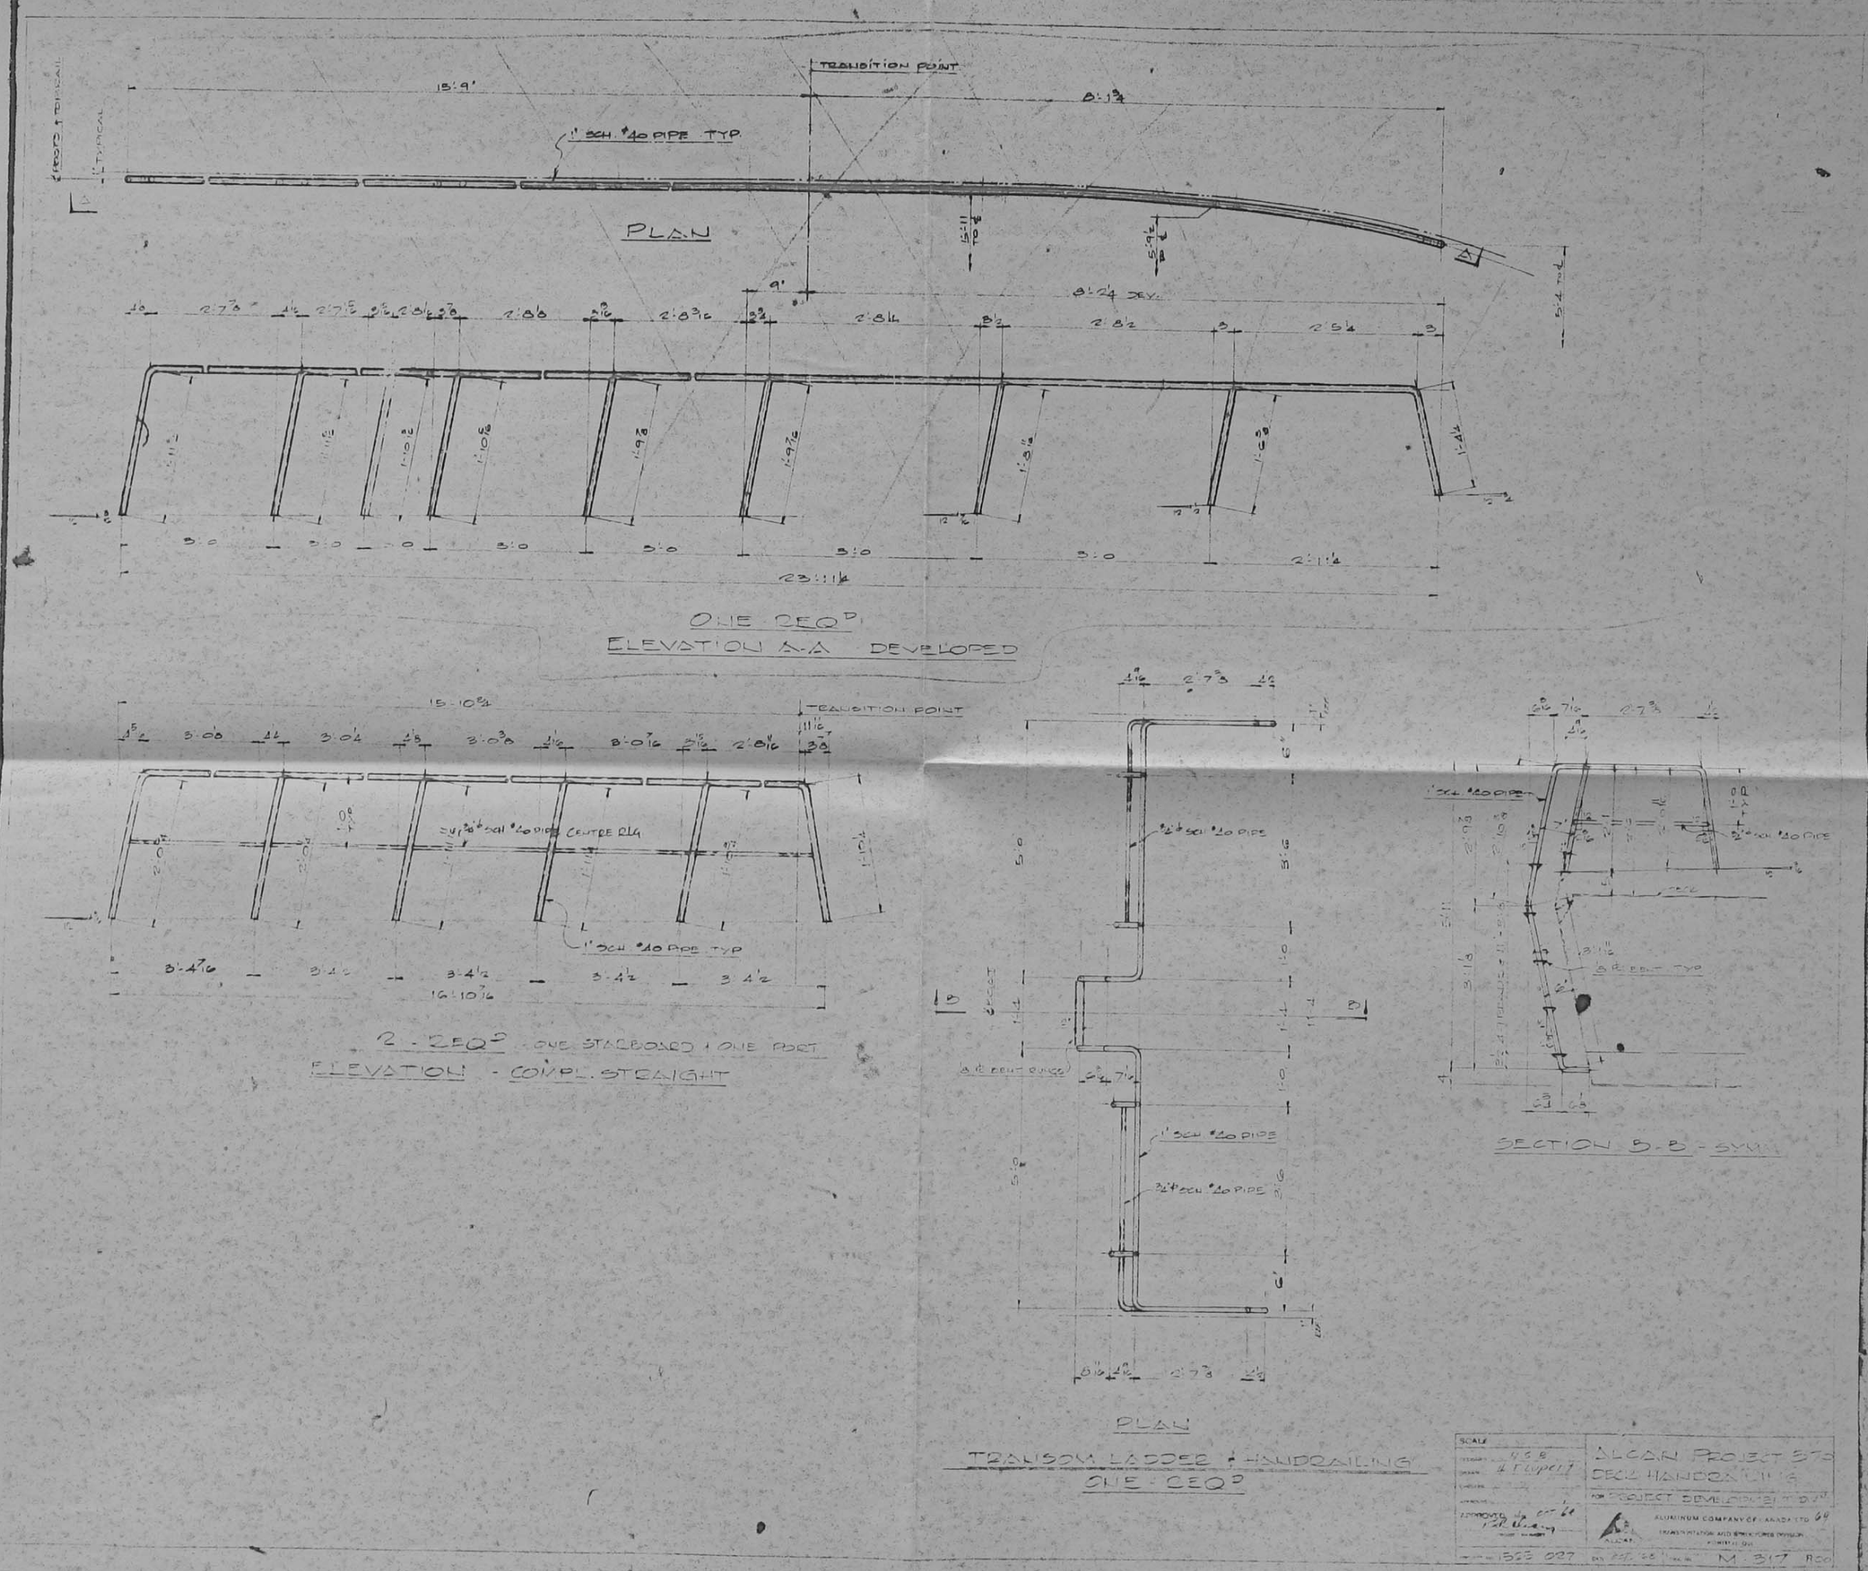
TRANSITION POINT
15'-9"
8'-1¾
1" SCH. #40 PIPE TYP.
PLAN
9"
8'-2¼ DEV.
23'-11¼
ONE REQ'D
ELEVATION A-A DEVELOPED
15'-10¾
TRANSITION POINT
1" SCH. #40 PIPE TYP
16'-10 7/16
2 - REQ'D - ONE STARBOARD & ONE PORT
ELEVATION - COMPL. STRAIGHT
1" SCH. #40 PIPE
SECTION B-B - SYM.
PLAN
TRANSOM LADDER & HANDRAILING
ONE - REQ'D
ALCAN PROJECT 570
DECK HANDRAILING
FOR PROJECT DEVELOPMENT DIV.
ALUMINUM COMPANY OF CANADA LTD
TRANSPORTATION AND STRUCTURES DIVISION
POINTE OUEST
1555 027
M-317
A-03-089